Professional, College, High School Baseball Field Layout

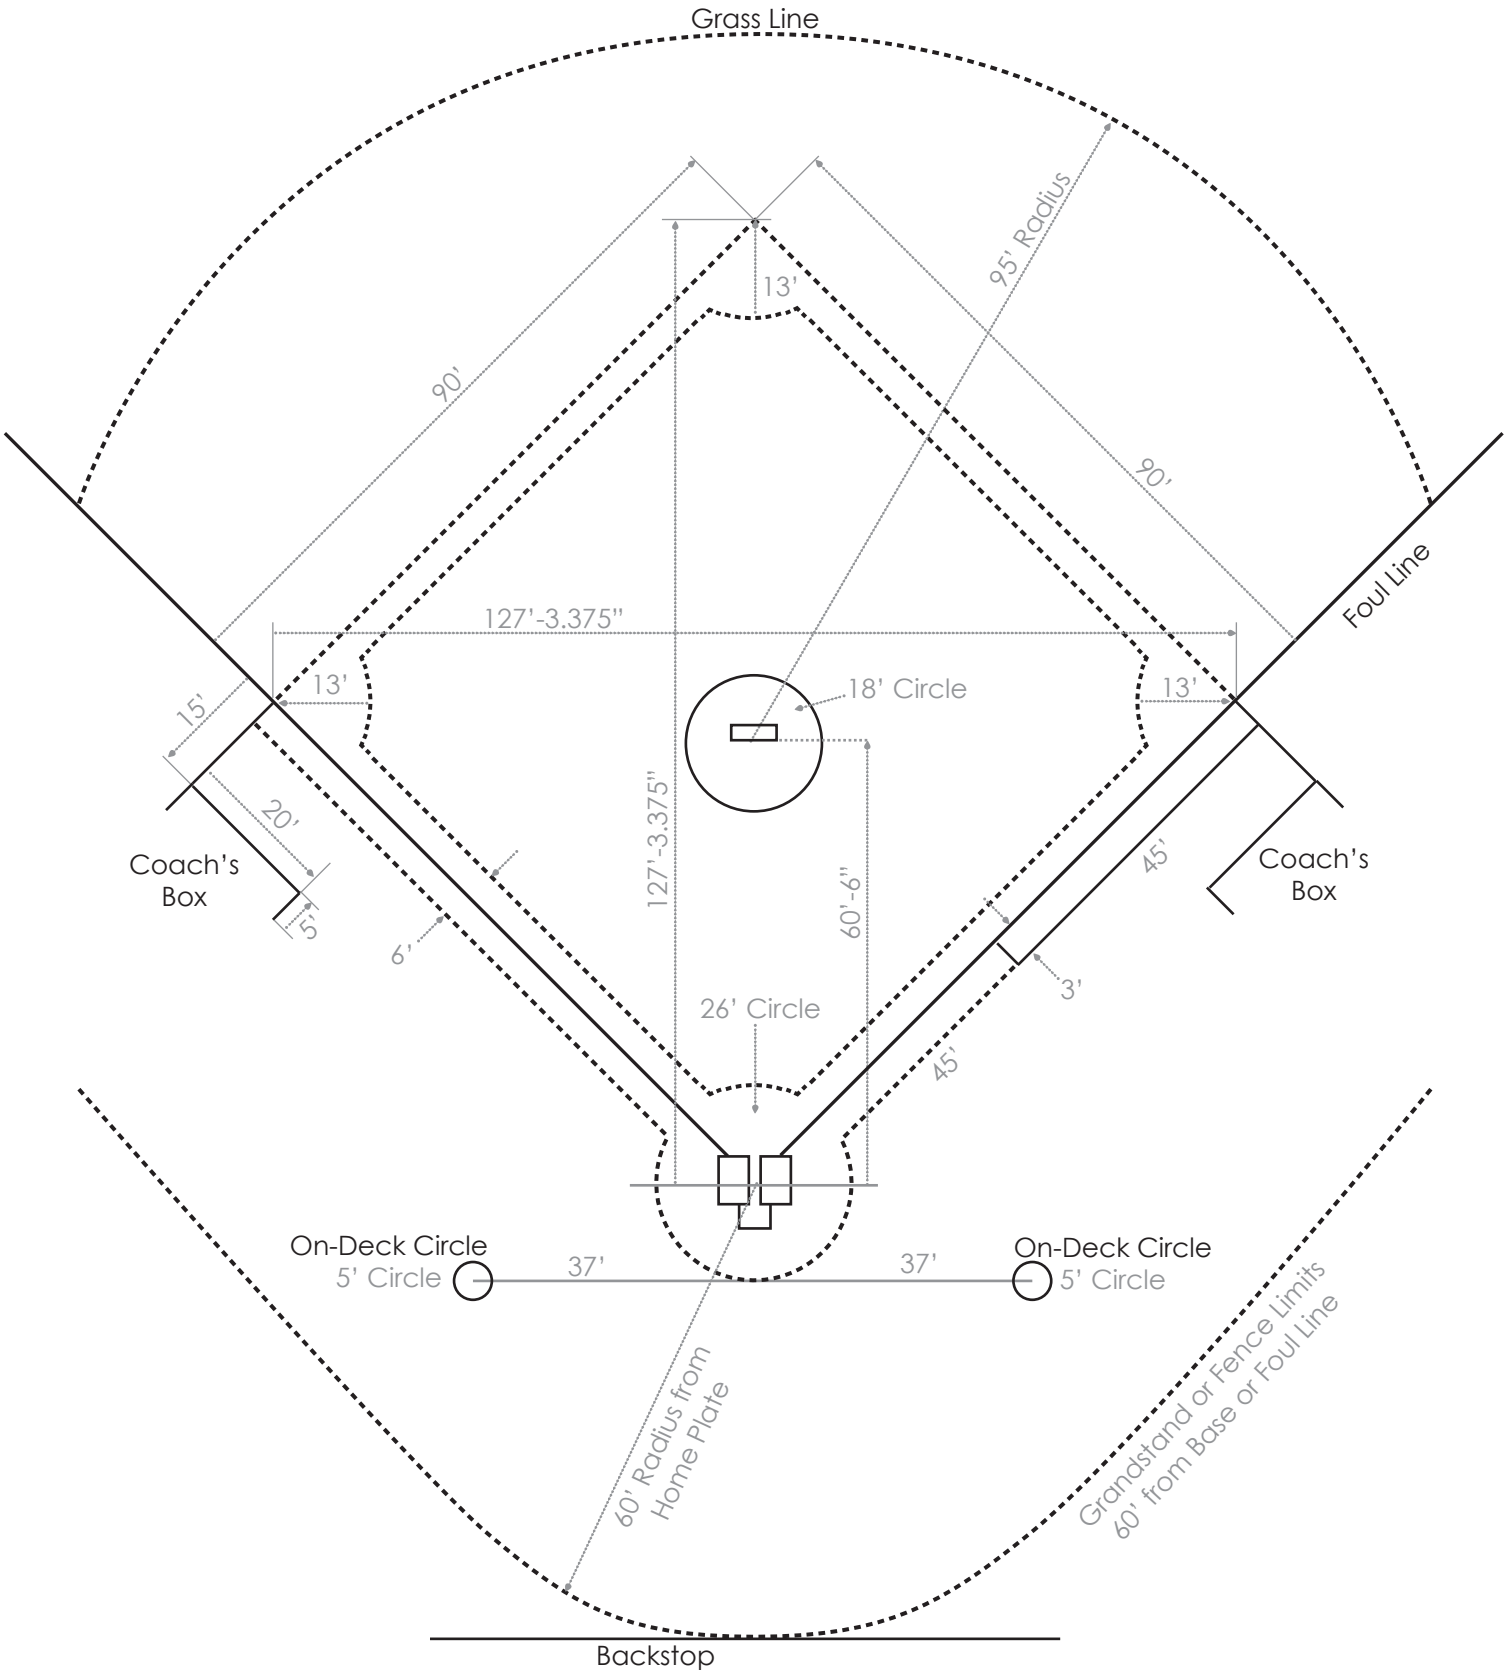

Valley Athletic Field Solutions, Inc.
503.766.4366 | 866.397.0497 | www.ValleyAFS.com

*Drawings not to scale.